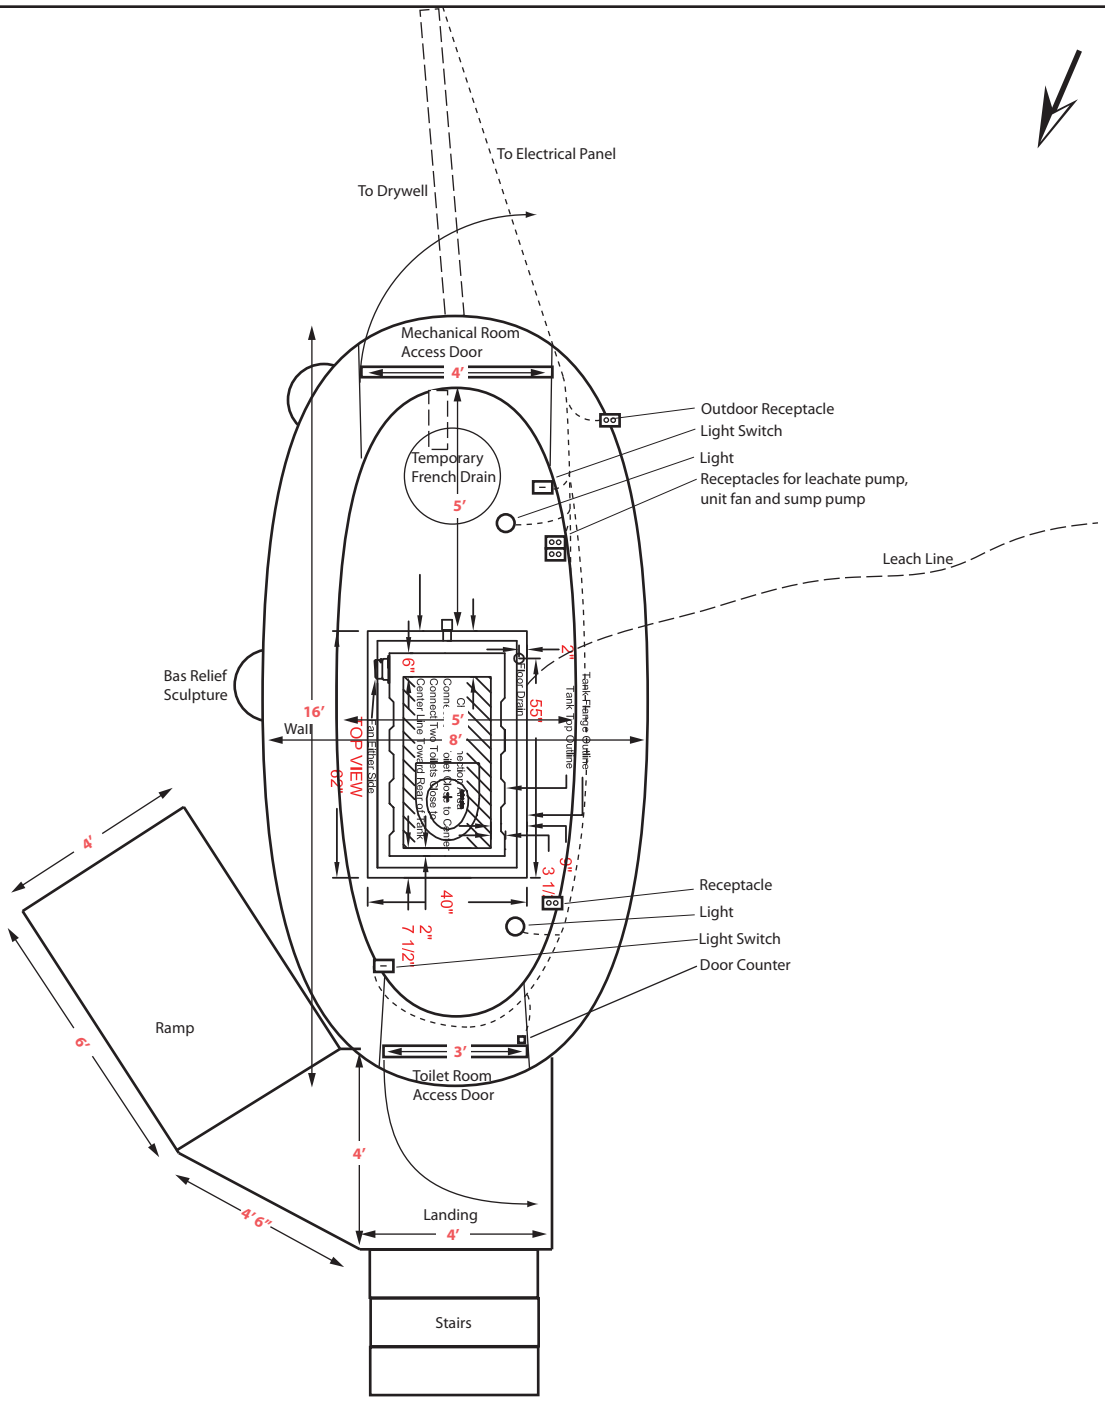


When printing, choose None in the Page Scaling print dialog box.

4 ft
1 ft | 1 ft | 1 ft | 1 ft

Earthen Sculpture/
Compost Toilet Project
Dufferin Grove Park
Summer 2006

SITE PLAN TOILET LEVEL
WITH ELECTRICAL DETAIL

July 27, 2006

G. Donais

Scale: 1/4" = 1 foot